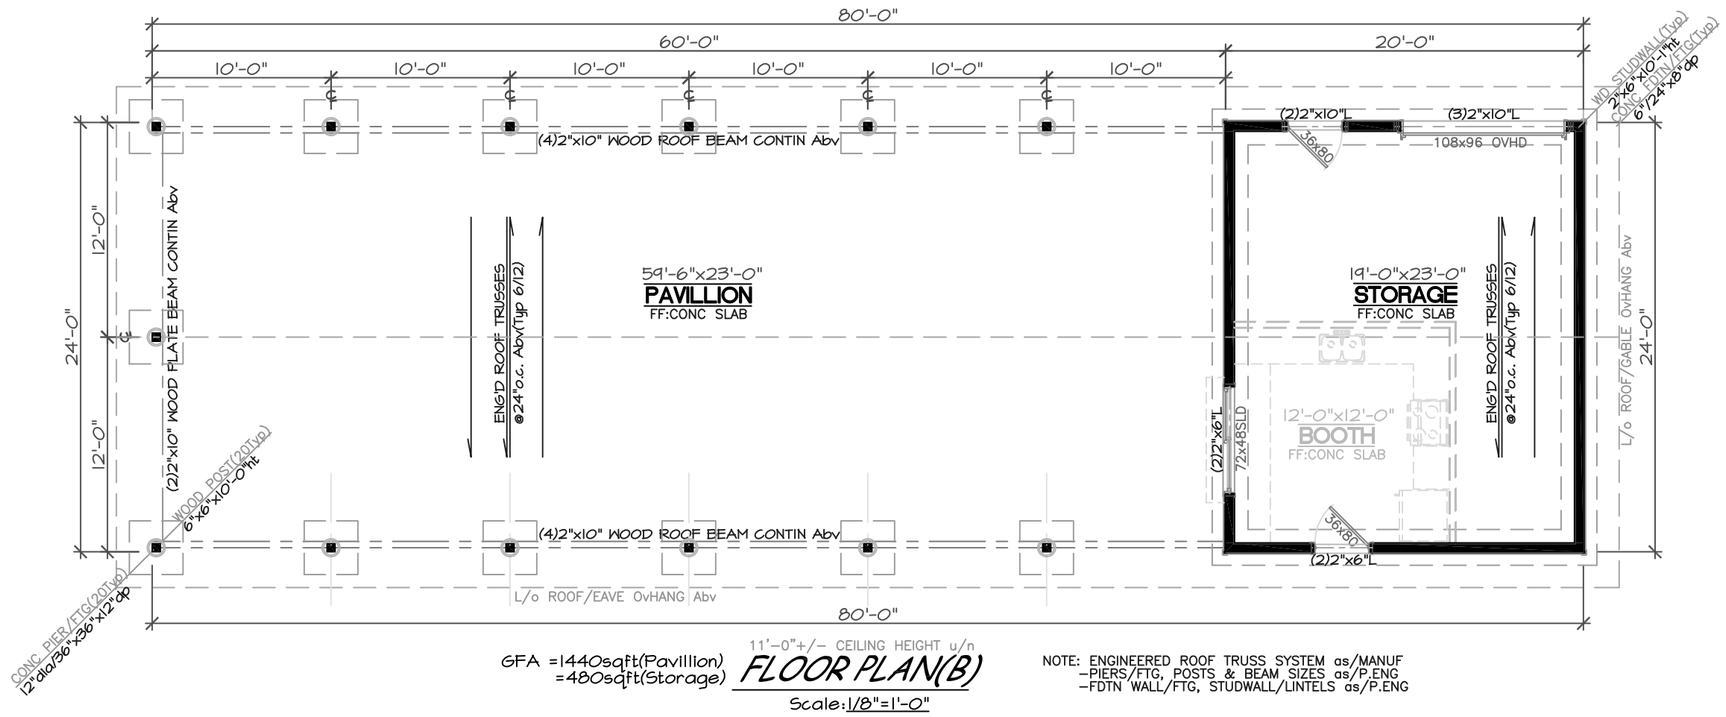

GFA =1440sqft(Pavillion)
=480sqft(Storage)

11'-0"+/- CEILING HEIGHT u/n

FLOOR PLAN(B)

Scale:1/8"=1'-0"

NOTE: ENGINEERED ROOF TRUSS SYSTEM as/MANUF
-PIERS/FTG, POSTS & BEAM SIZES as/P.ENG
-FDTN WALL/FTG, STUDWALL/LINTELS as/P.ENG

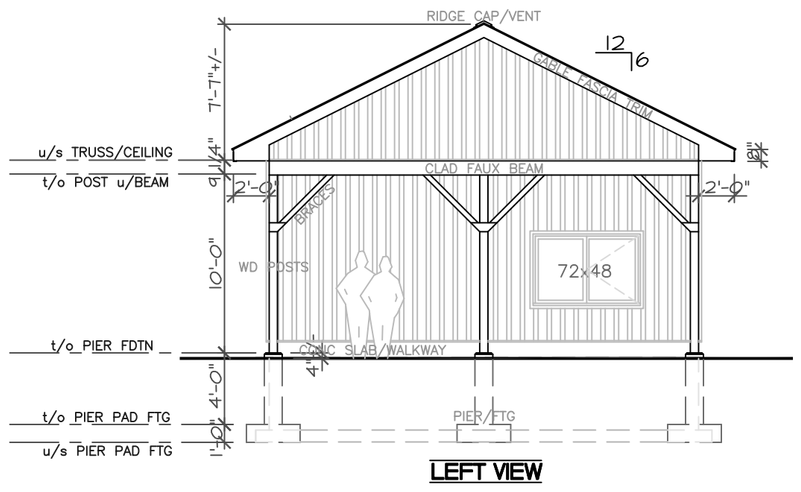

LEFT VIEW

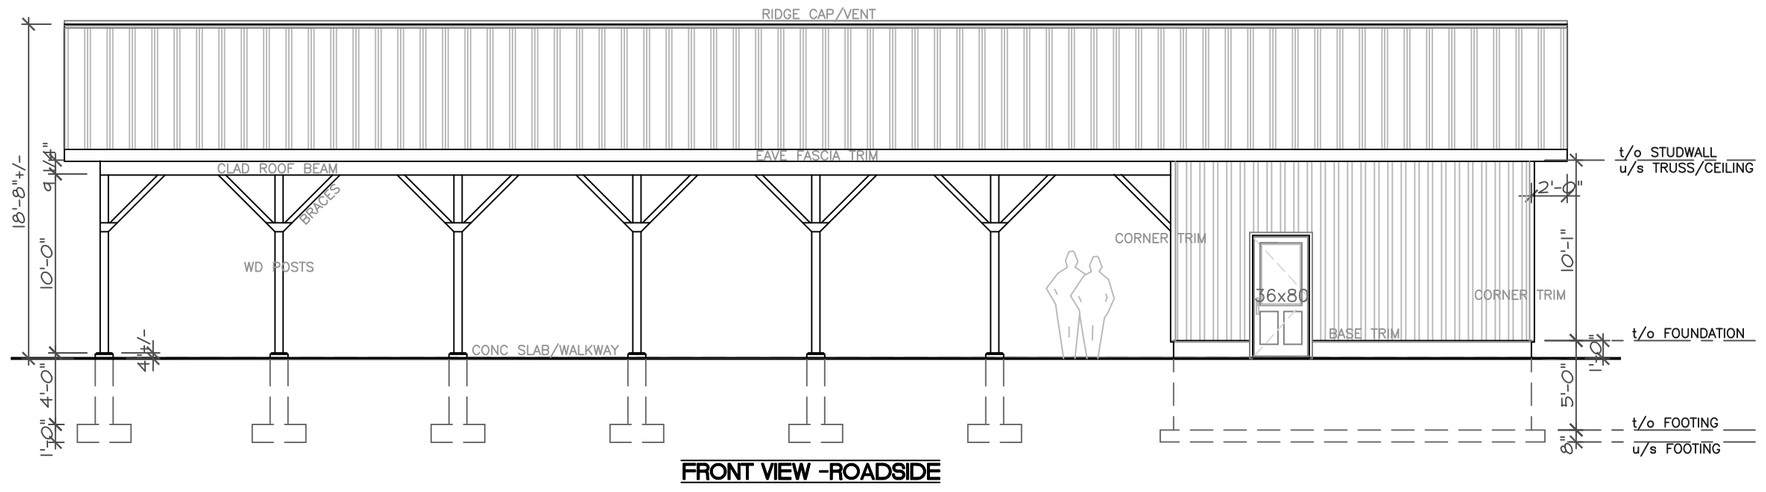

FRONT VIEW -ROADSIDE

EXTERIOR ELEVATIONS(B)

Scale:1/8"=1'-0"

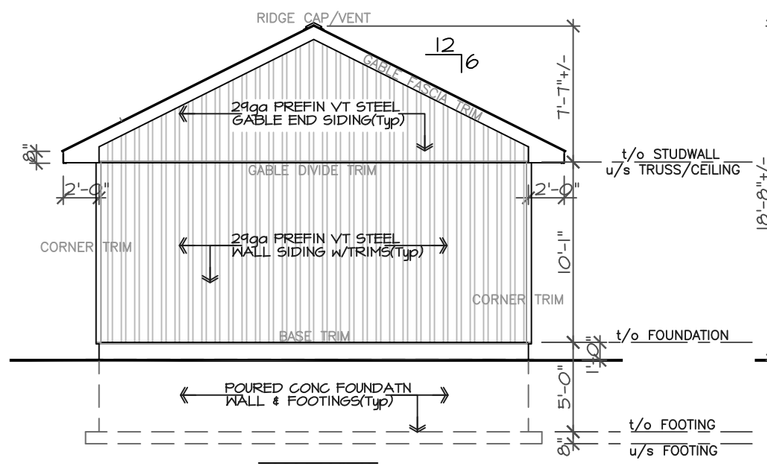

RIGHT VIEW

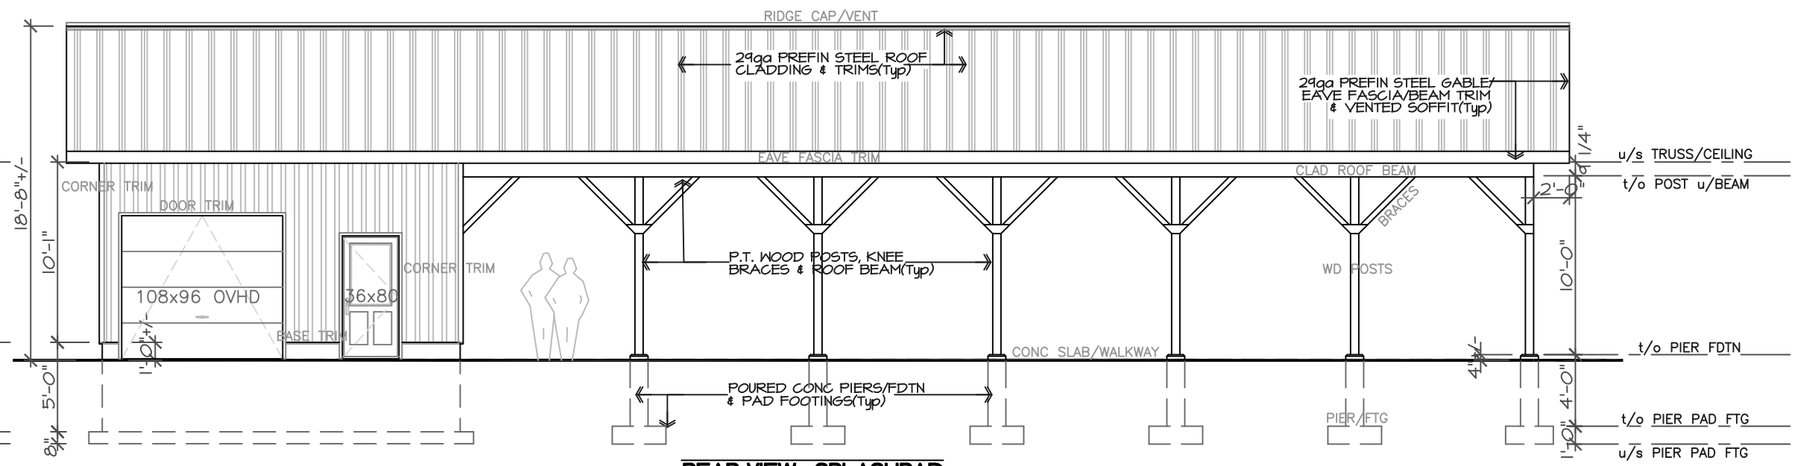

REAR VIEW -SPLASHPAD

PRELIMINARY DRAWING
NOT FOR CONSTRUCTION - USE FOR DISCUSSIONS ONLY!

B DESIGN

FLOOR PLAN & EXT ELEVATIONS

Scale:1/8"=1'-0"

DAR-CAD DESIGNS "Plans You Can Build On"

Municipality of Brockton -CENTENNIAL PARK PAVILLION(1Storey Building)

10 James Street, Walkerton, Ontario, Canada — *Mun of Brockton(Bruce County)*

REVISED
July 28, 2025

Darrel G. Weisner, MAATO ● Prof Designer, BCIN 19821
Qualified Person Responsible for: Design/Review, OBC Div C 3.2.4

Prepared on AutoCAD 2025, ©DAR-CAD DESIGNS, 230 Ridout Street, Box 847, Walkerton, Ontario, N0G 2V0. Ph:(519)881-4265(wk)/(519)357-0643(cell). Fax:(519)881-0552. Email:dar-cad@wightman.ca

DRAWING No: P-2 Sheet 2/2

DISCLAIMERS
-DAR-CAD DESIGNS is registered with the Ministry of Municipal Affairs & Housing to provide Design Services within the scope of Classes 1 & 2 of the Building Code.
-DAR-CAD DESIGNS shall not assume any liability for any/all errors &/or omissions on this drawing or for any resulting construction unless notified in writing 1 week prior to construction start.
-The client is responsible to have a licensed Engineer &/or Architect review this drawing for use as a building permit construction set.
-All work/construction shall adhere to most current applicable codes, bylaws & health/safety regulations in effect at time of construction.
-All drawings©remain the property of DAR-CAD DESIGNS & shall not be changed, altered or copied in whole or in part without the express written permission from the Designer &/or Consultant.

DRAWING STATUS/REVISIONS

No.	Date	Description
—	04/12/11	-Existing Engineered Pavillion Plans
01	07/23/25	-Preliminary Plans/Revised Pavillion Design
02	07/28/25	-Revised Preliminary Design(B)

STAMP: ARCHITECTURAL TECHNOLOGISTS OF ONTARIO — DESIGN FIRM REGISTRATION BCIN: 27407 — MAAHO

FOR: Municipality of Brockton -CENTENNIAL PARK PAVILLION

SHEET TITLE: Preliminary Design Dwg(B) -FLOOR PLAN & EXT ELEVATIONS

PROJECT LOCATION: Mun of Brockton, Centennial Park, Walkerton, Ontario

PROJECT No: MBCPP-25112006

SCALE: 1/8"=1'-0" | DRAWN By: DGW/NLR | APPROVED By: DGW

DATE: July 23, 2025

DAR-CAD DESIGNS — Drafting and Consulting SERVICE — Est. 1992

230 RIDOUT ST, BOX 847, WALKERTON, ONTARIO, N0G 2V0
PH:(519)881-4265 Fx(519)881-0552 Email:dar-cad@wightman.ca