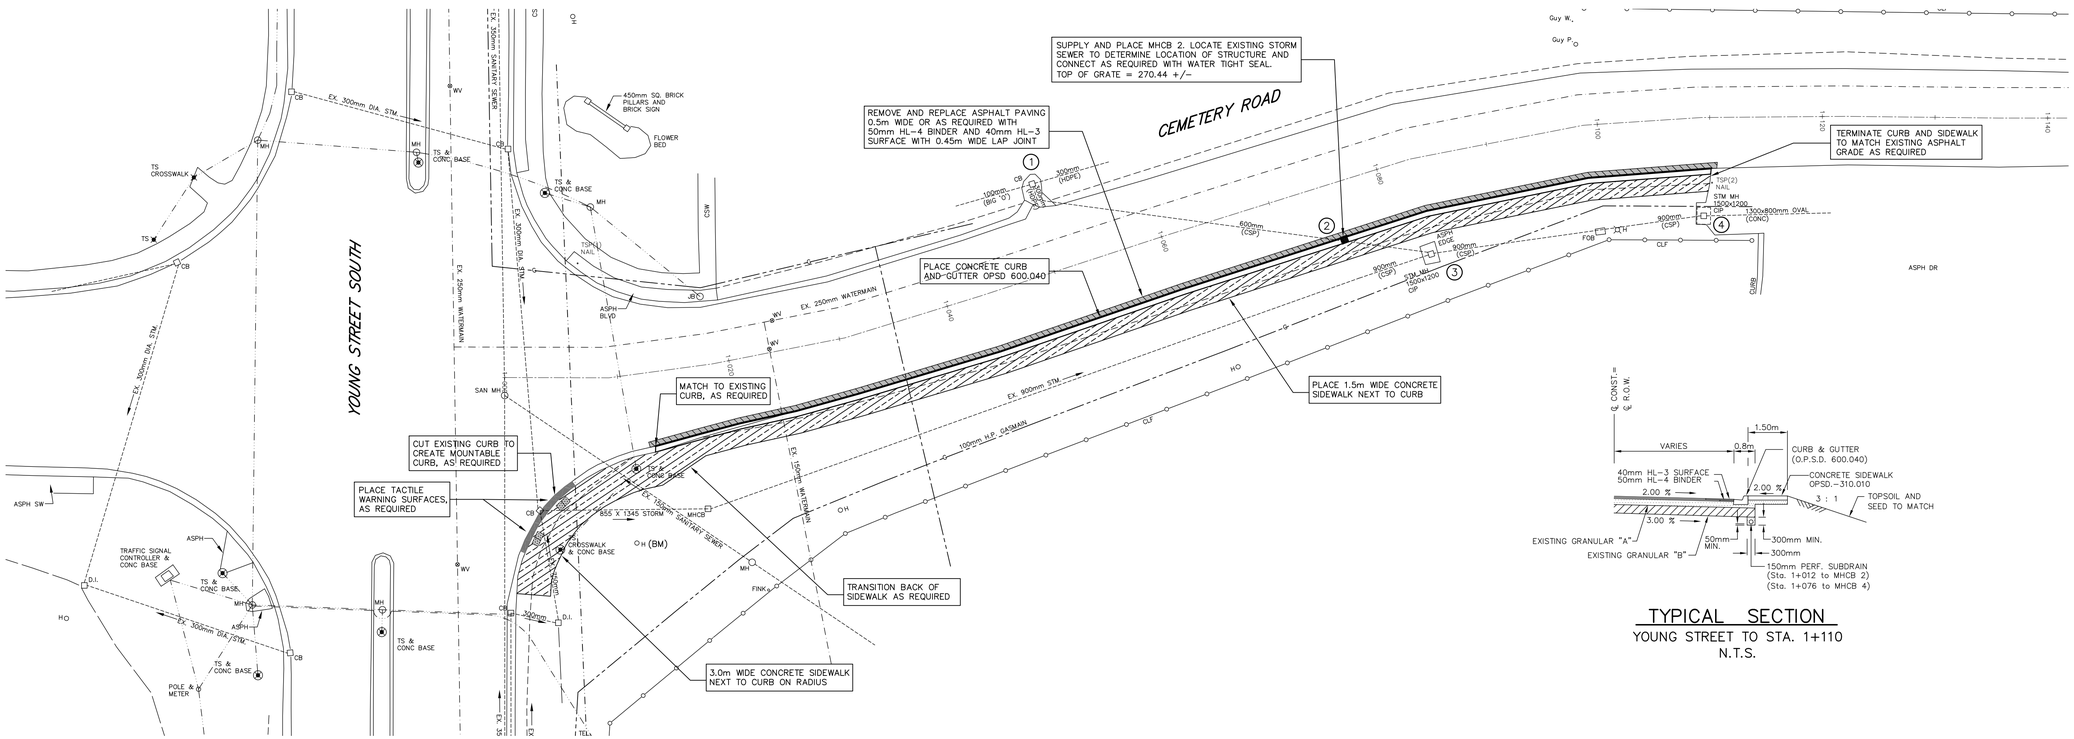

TYPICAL SECTION

YOUNG STREET TO STA. 1+110
N.T.S.

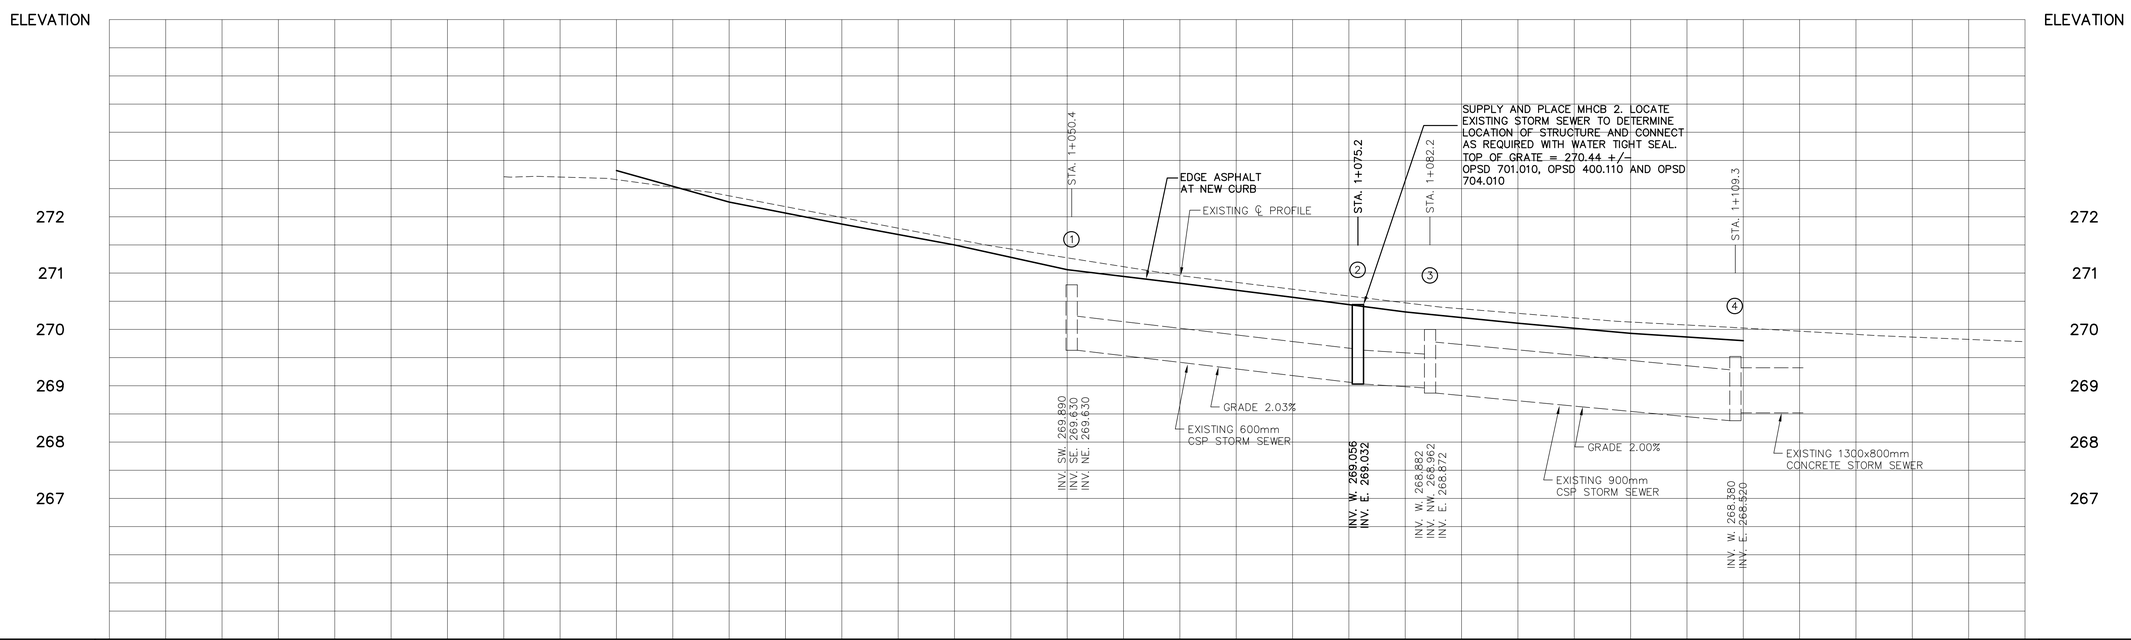

STATION	EXISTING ℄ GRADE	EP ASPHALT GRADE
1+000	272.711	
MATCH	272.659	
10	272.371	272.26
20	271.988	271.87
30	271.606	271.50
40	271.271	271.06
50	270.956	270.82
60	270.714	270.57
70	270.472	270.31
80	270.485	270.11
90	270.131	269.93
1+100	270.025	269.80
110	269.911	
120	269.823	
130		

LEGEND

SAN. or STM.	EXISTING SEWERS, SANITARY or STORM
MH. CB.	MANHOLE and CATCHBASIN
W	WATERMAIN, FIRE HYDRANT
G	GASMAIN
T	UNDERGROUND TELEPHONE
H	UNDERGROUND HYDRO
TV	UNDERGROUND T.V. CABLE
H B T H-B LP	UTILITY POLES
	GRUBBING
	REMOVE EXISTING CONC. SIDEWALK AND DRIVES
	REMOVE AND PLACE CONC. SIDEWALK AND DRIVES
	PLACE CONC. SIDEWALK AND DRIVES
	REMOVE EXISTING ASPHALT PAVT
	PLACE HOT MIX ASPHALT (DRIVES 50mm HL-3 HOT MIX MSC.)
	REMOVE EXISTING CONC. CURB

1:250 — 5m 0 5m 10m

1:50 — 1m 0 1m 2m

NOTE

The locations of existing underground utilities are shown in an approximate way only and have not been independently verified by the owner or its representative. The contractor shall determine the exact location of all existing utilities before commencing work and agrees to be fully responsible for any damages which might be occasioned by the contractor's failure to exactly locate and preserve any and all underground utilities.

BENCHMARK INFORMATION

B.M. Elev. 272.446
Nail and Flag in north face of Hydro Pole on S.E. Corner of Hwy. 9 (Young Street South) and Cemetery Road.

Design By: L.M. Checked By: D.L.A.

LICENSED PROFESSIONAL ENGINEER D.L. ALEXANDER PROVINCE OF ONTARIO

No.	DATE	REVISION
1	Feb. 6, 2019	For Review
2	April 5, 2019	Re-Issued to MTO for Approval

Goderich | Mount Forest | Sarnia

Brockton
Come home to community

Municipality of Brockton

Cemetery Road Sidewalk

Plan and Profile from Young Street East to Sta. 1+120

Project No. 18102

Scale
Horizontal : 1 : 250
Vertical : 1 : 50

Drawing No. 1