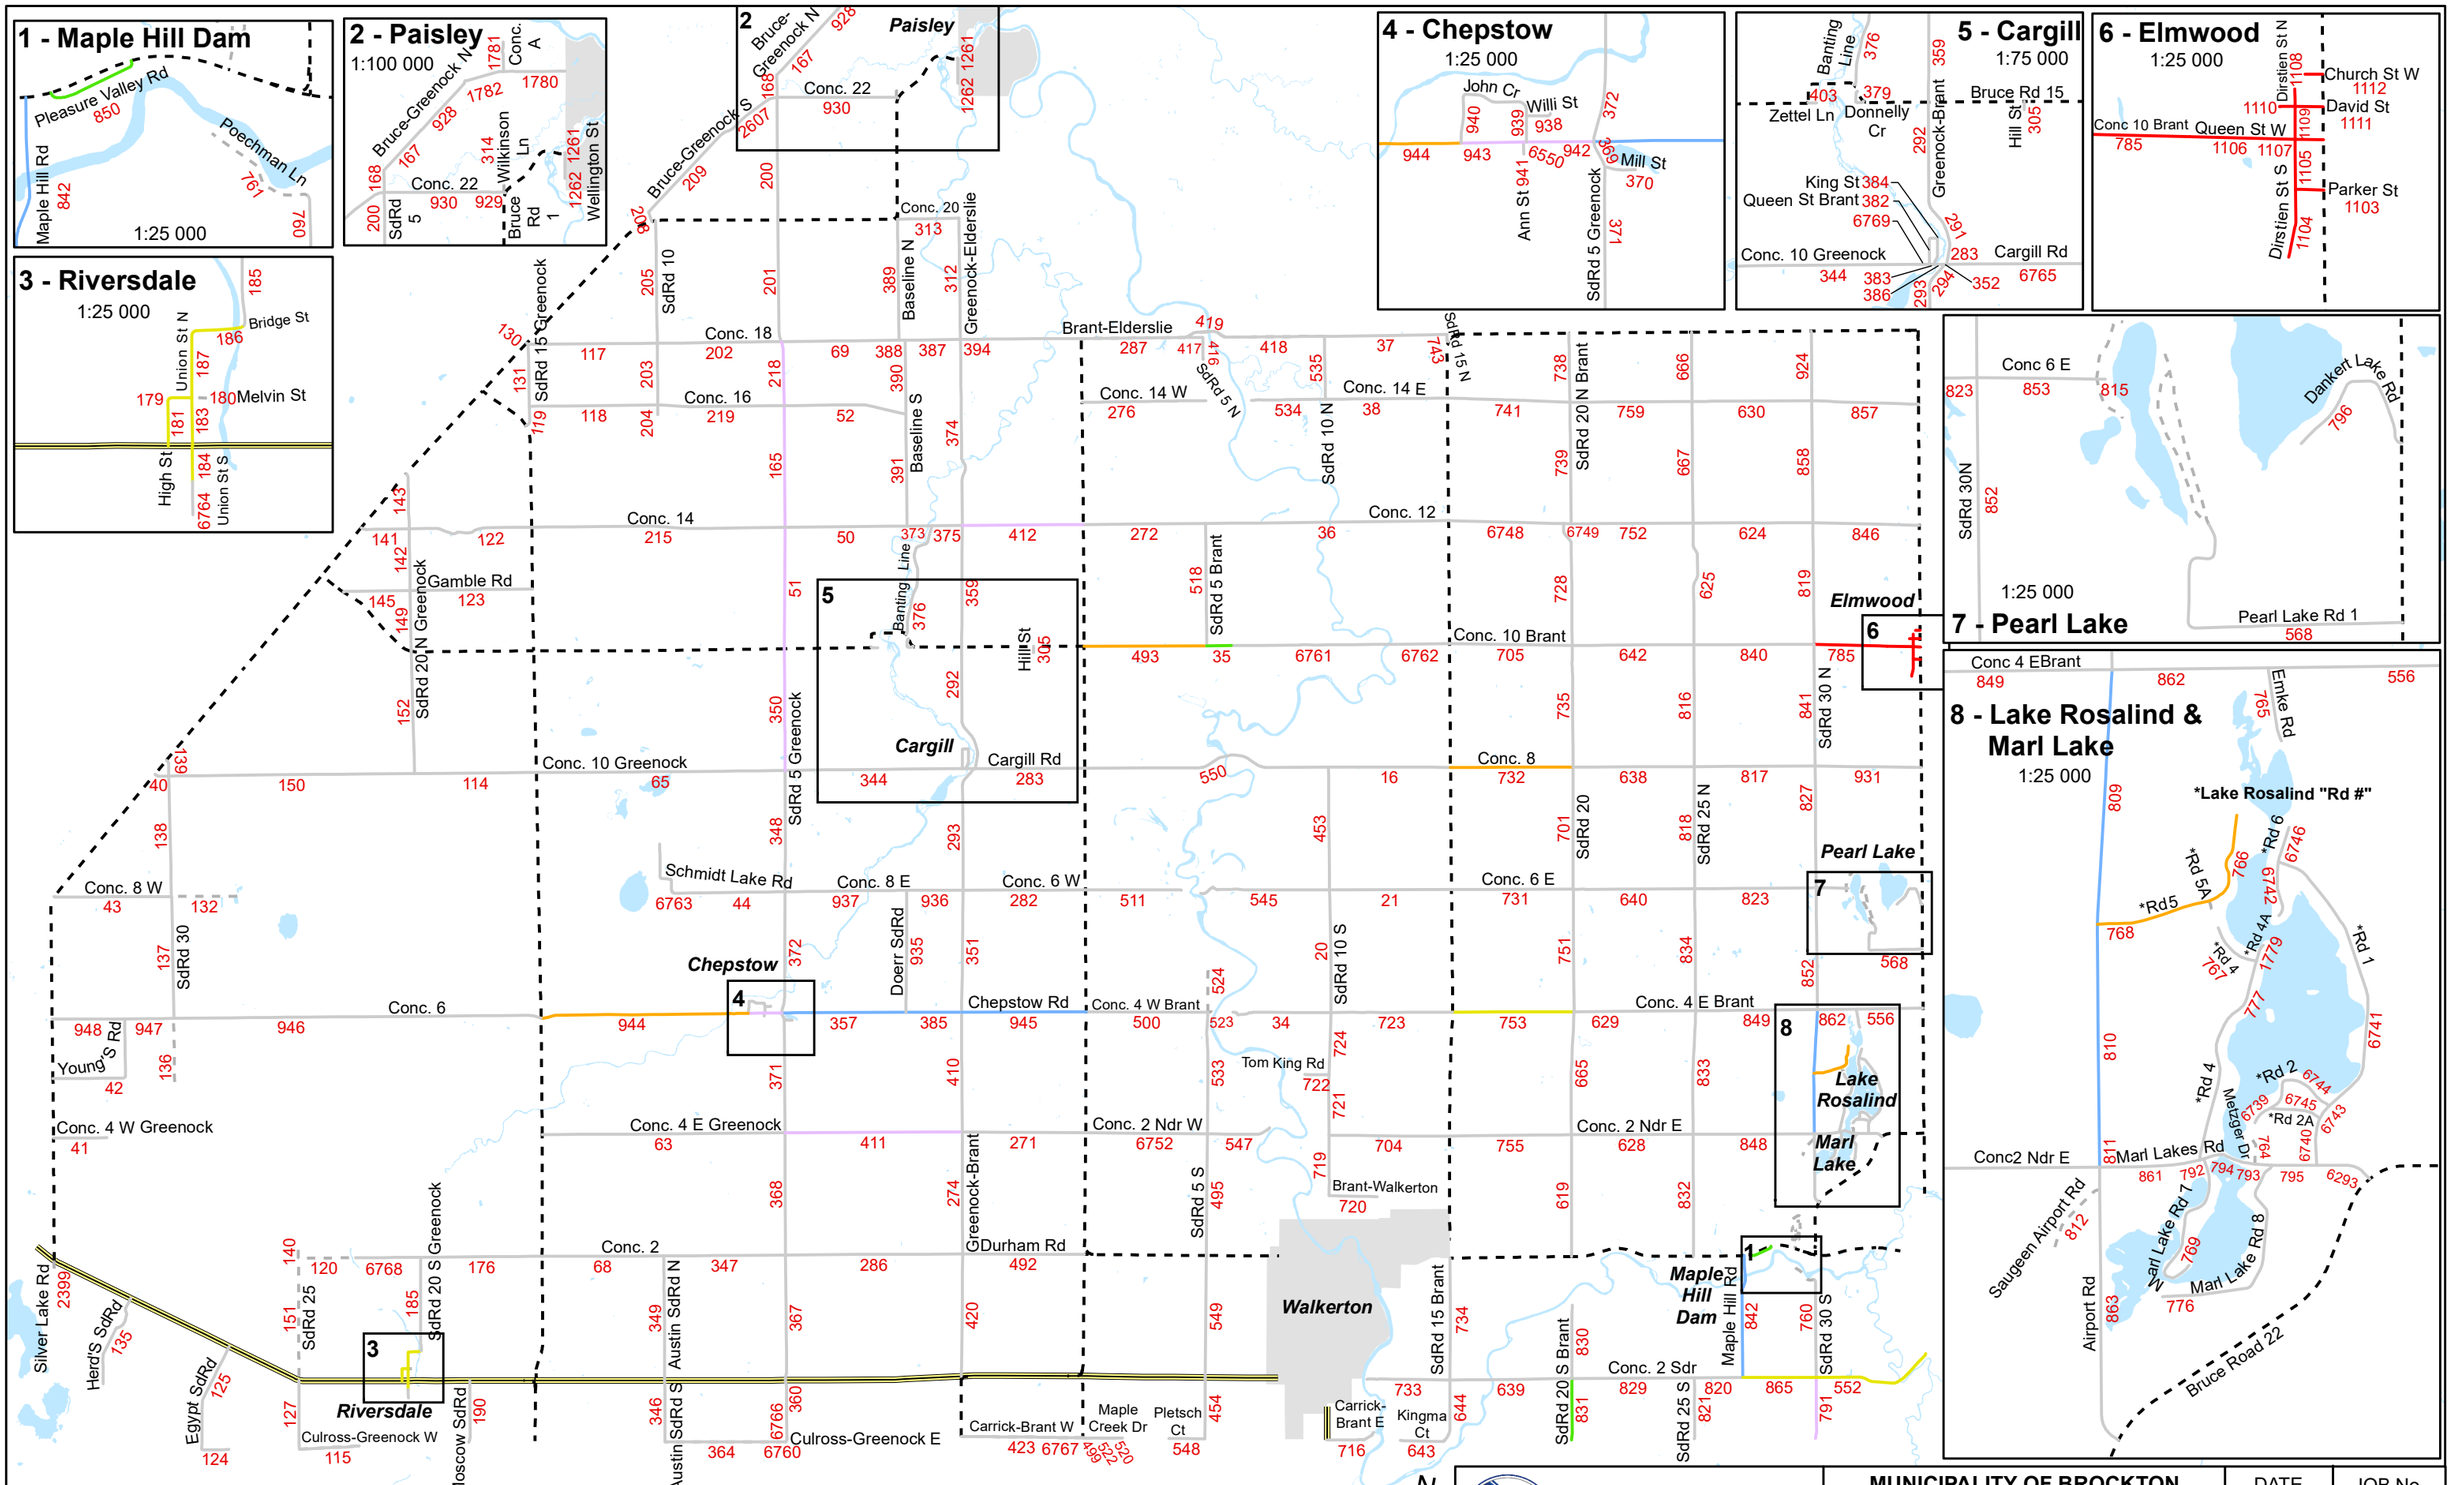

BMROSS engineering better communities

MUNICIPALITY OF BROCKTON
ROAD NEEDS STUDY
RURAL ROADS
PROPOSED YEAR OF NEED

DATE	JOB No.
SEPT. 2019	19074
SCALE	FIGURE No.
1:100 000	E-1